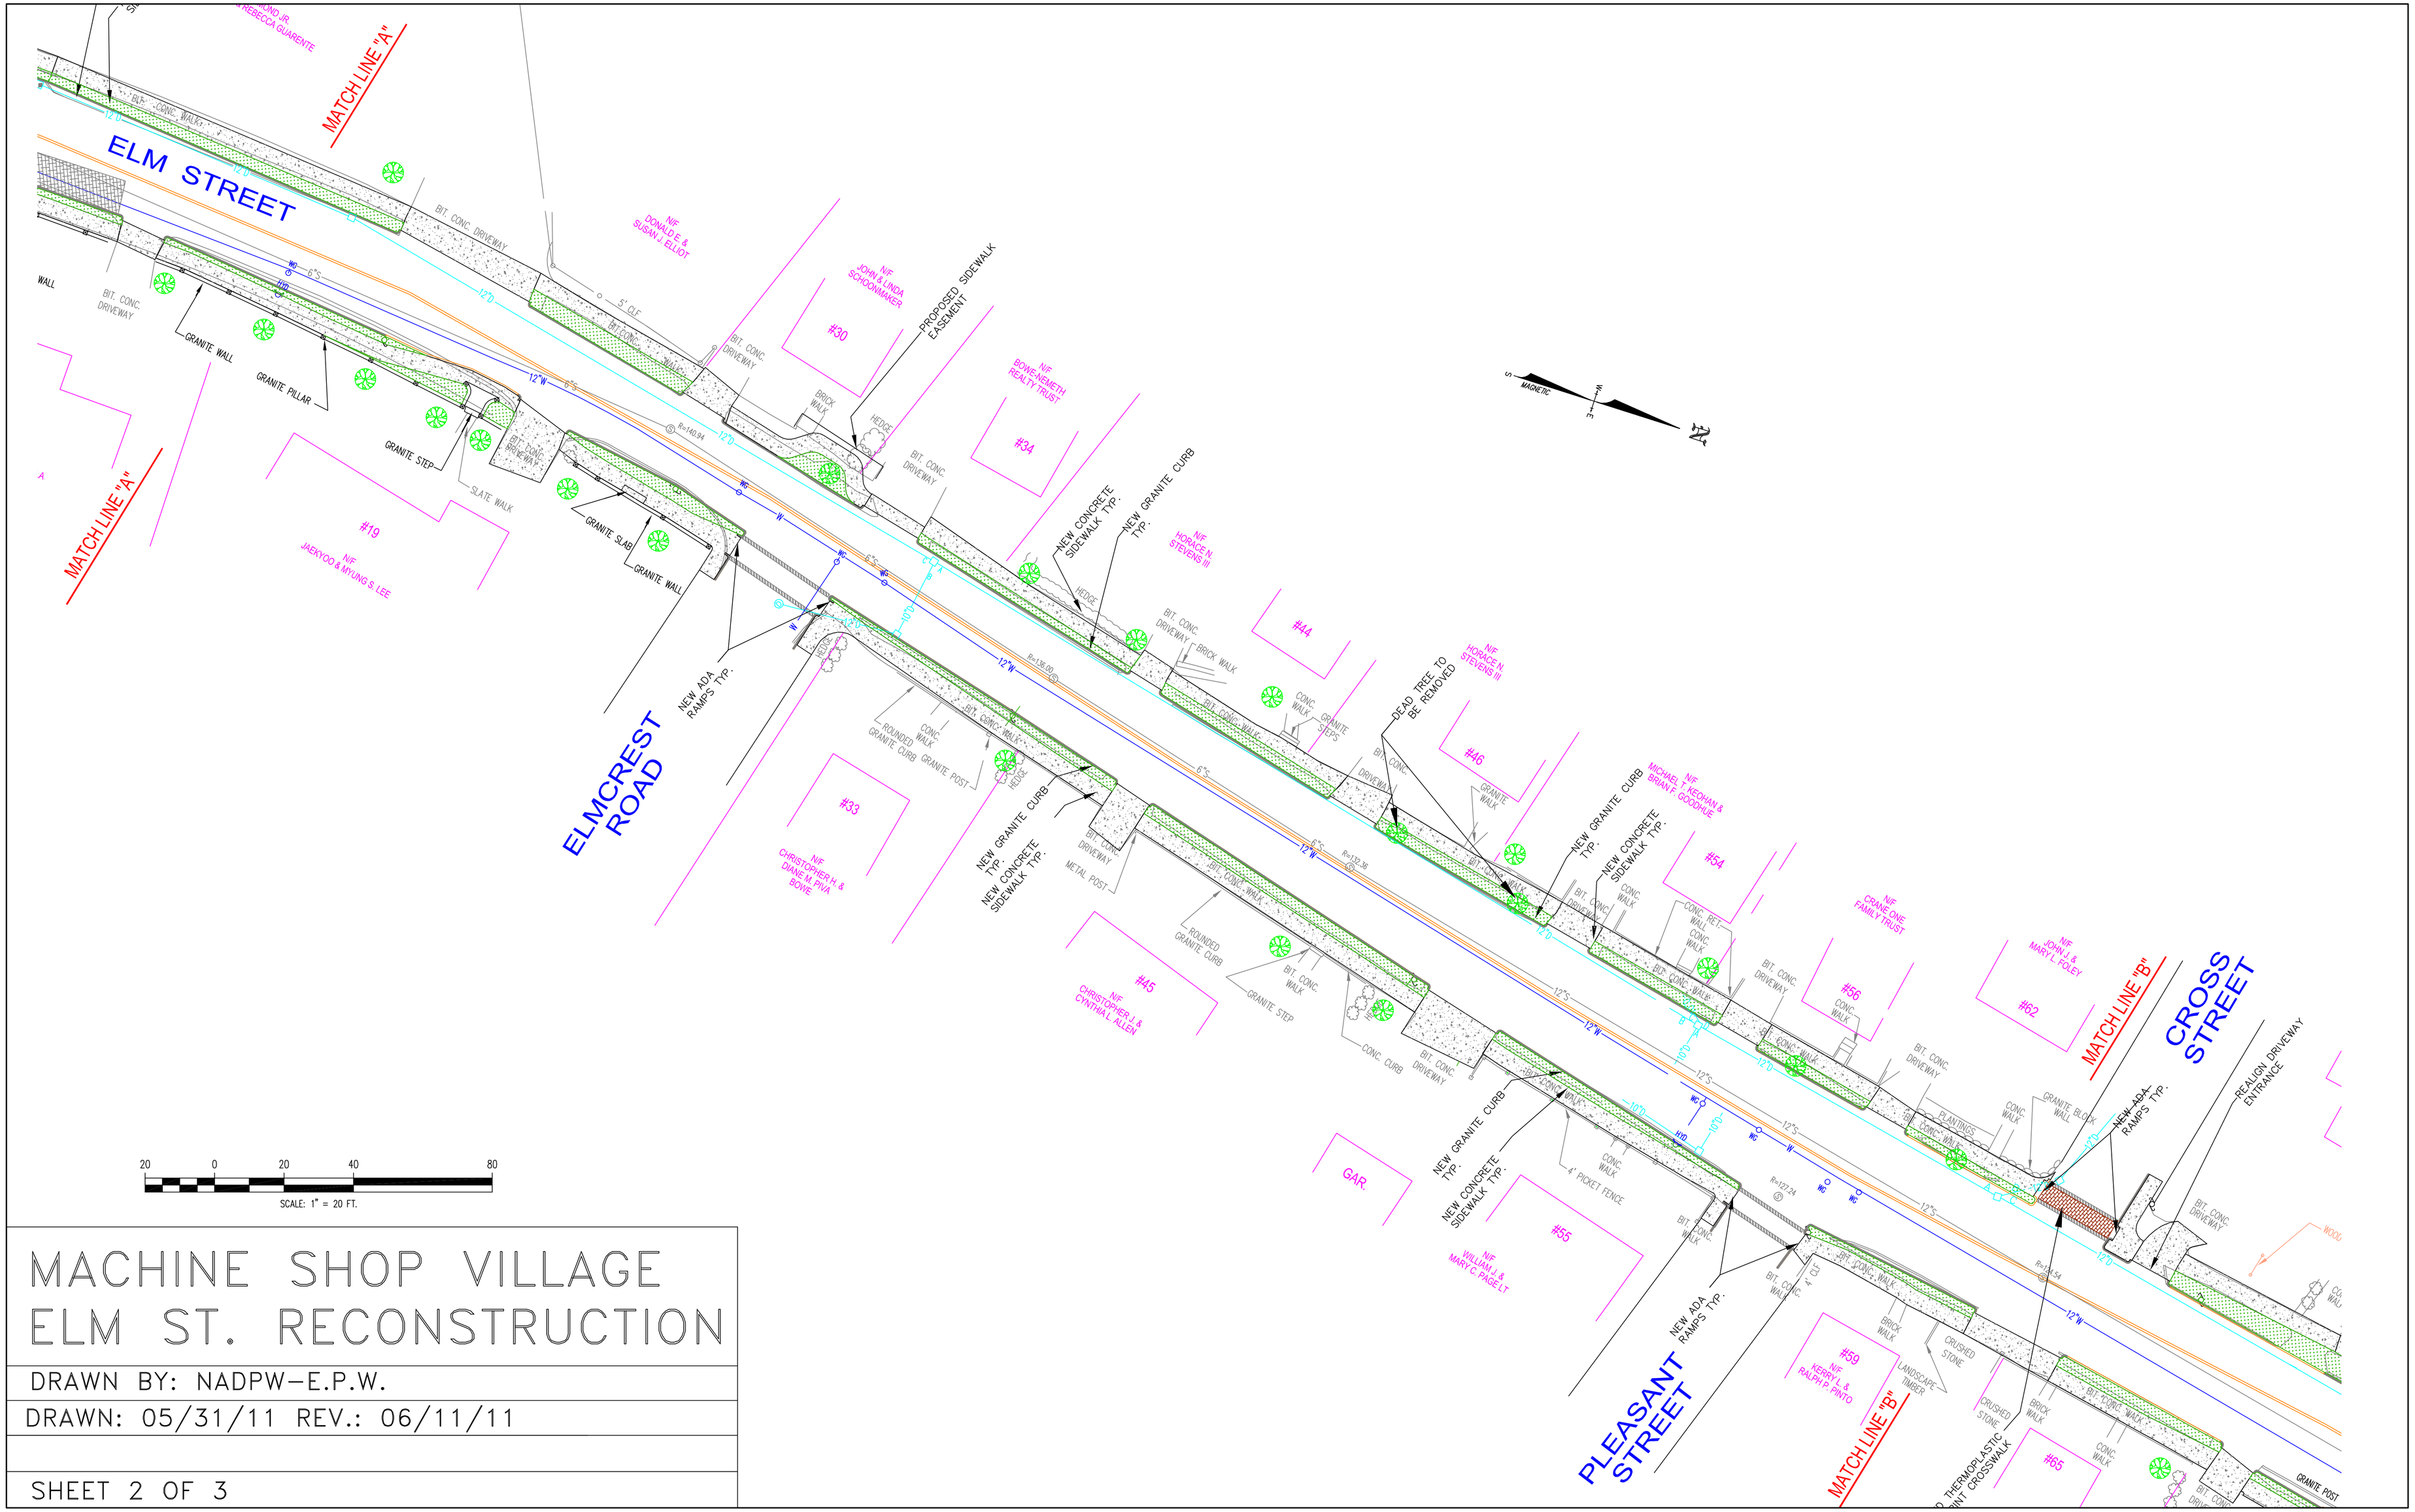

MACHINE SHOP VILLAGE
ELM ST. RECONSTRUCTION

DRAWN BY: NADPW–E.P.W.

DRAWN: 05/31/11 REV.: 06/11/11

SHEET 2 OF 3